


6553 ADA 17 PARSEL

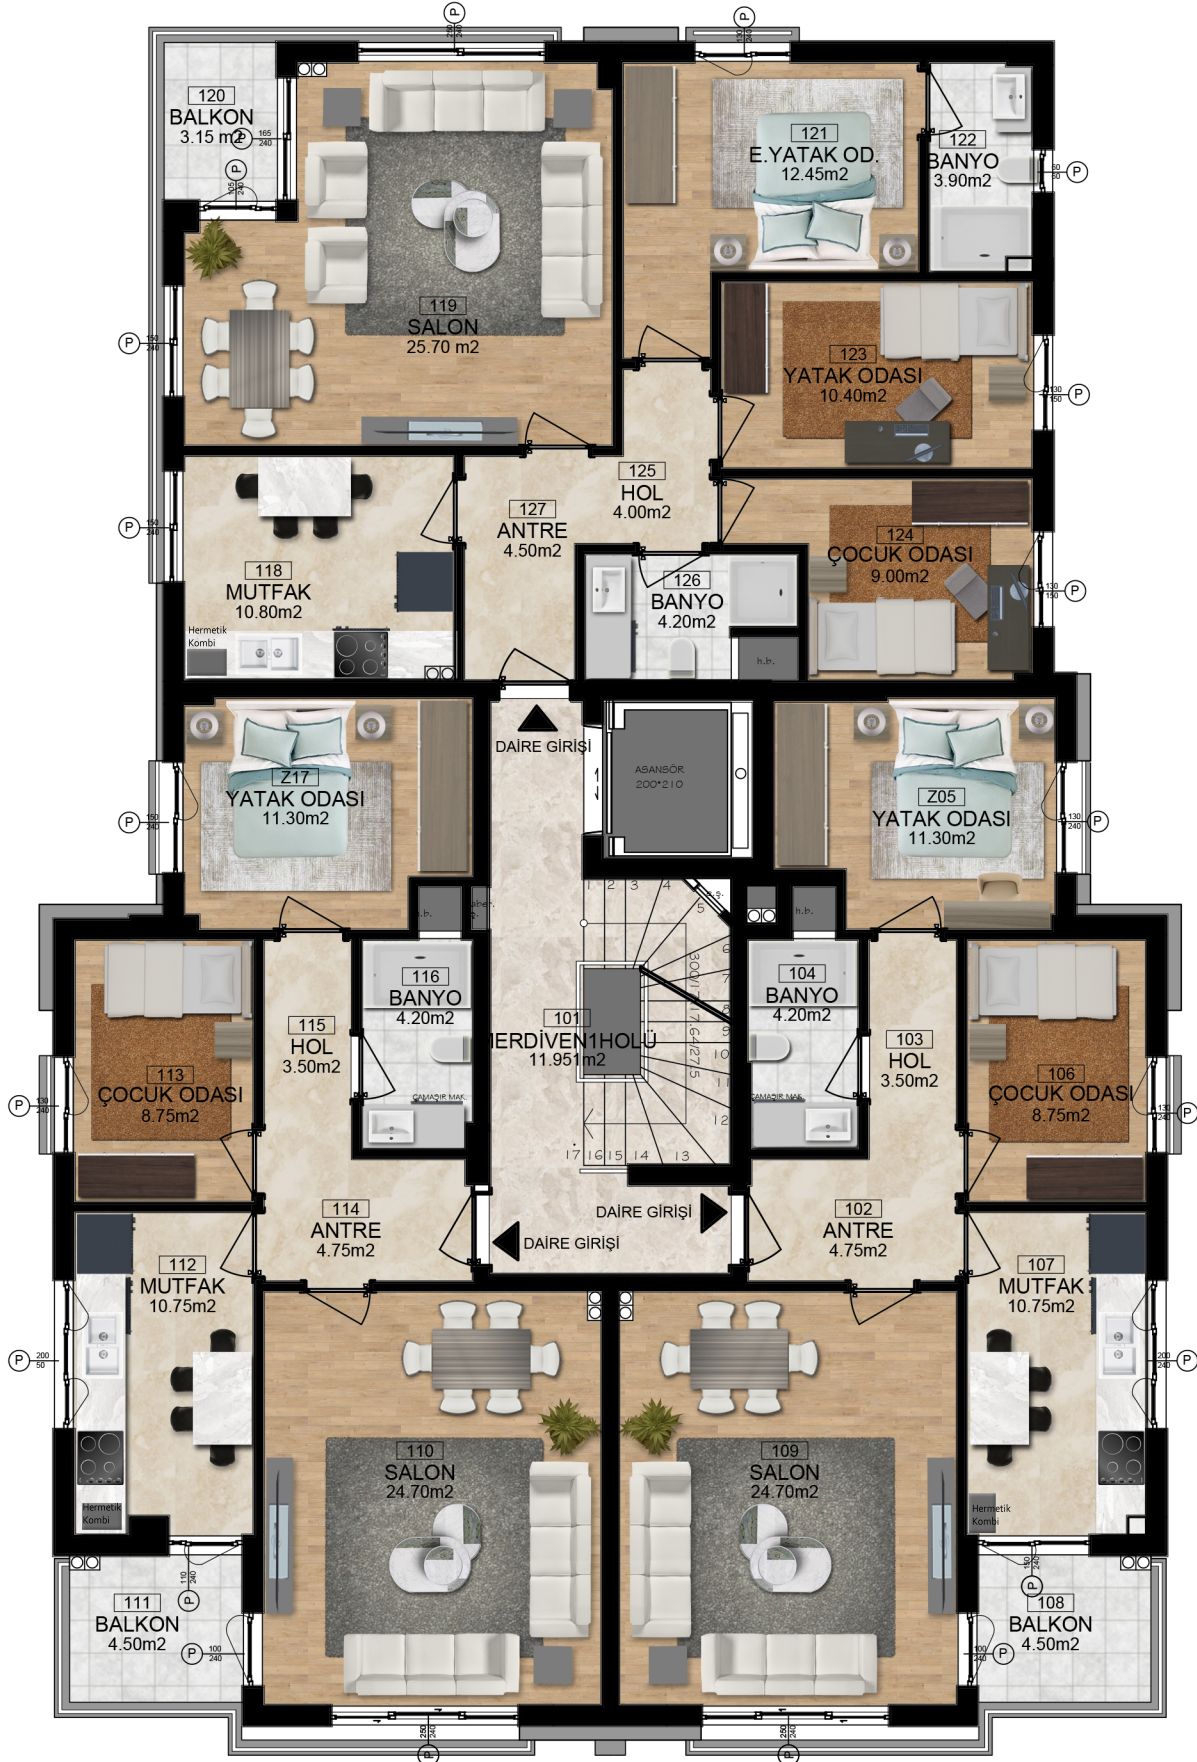

NORMAL KAT PLANI